○旧第四銀行住吉町支店１階

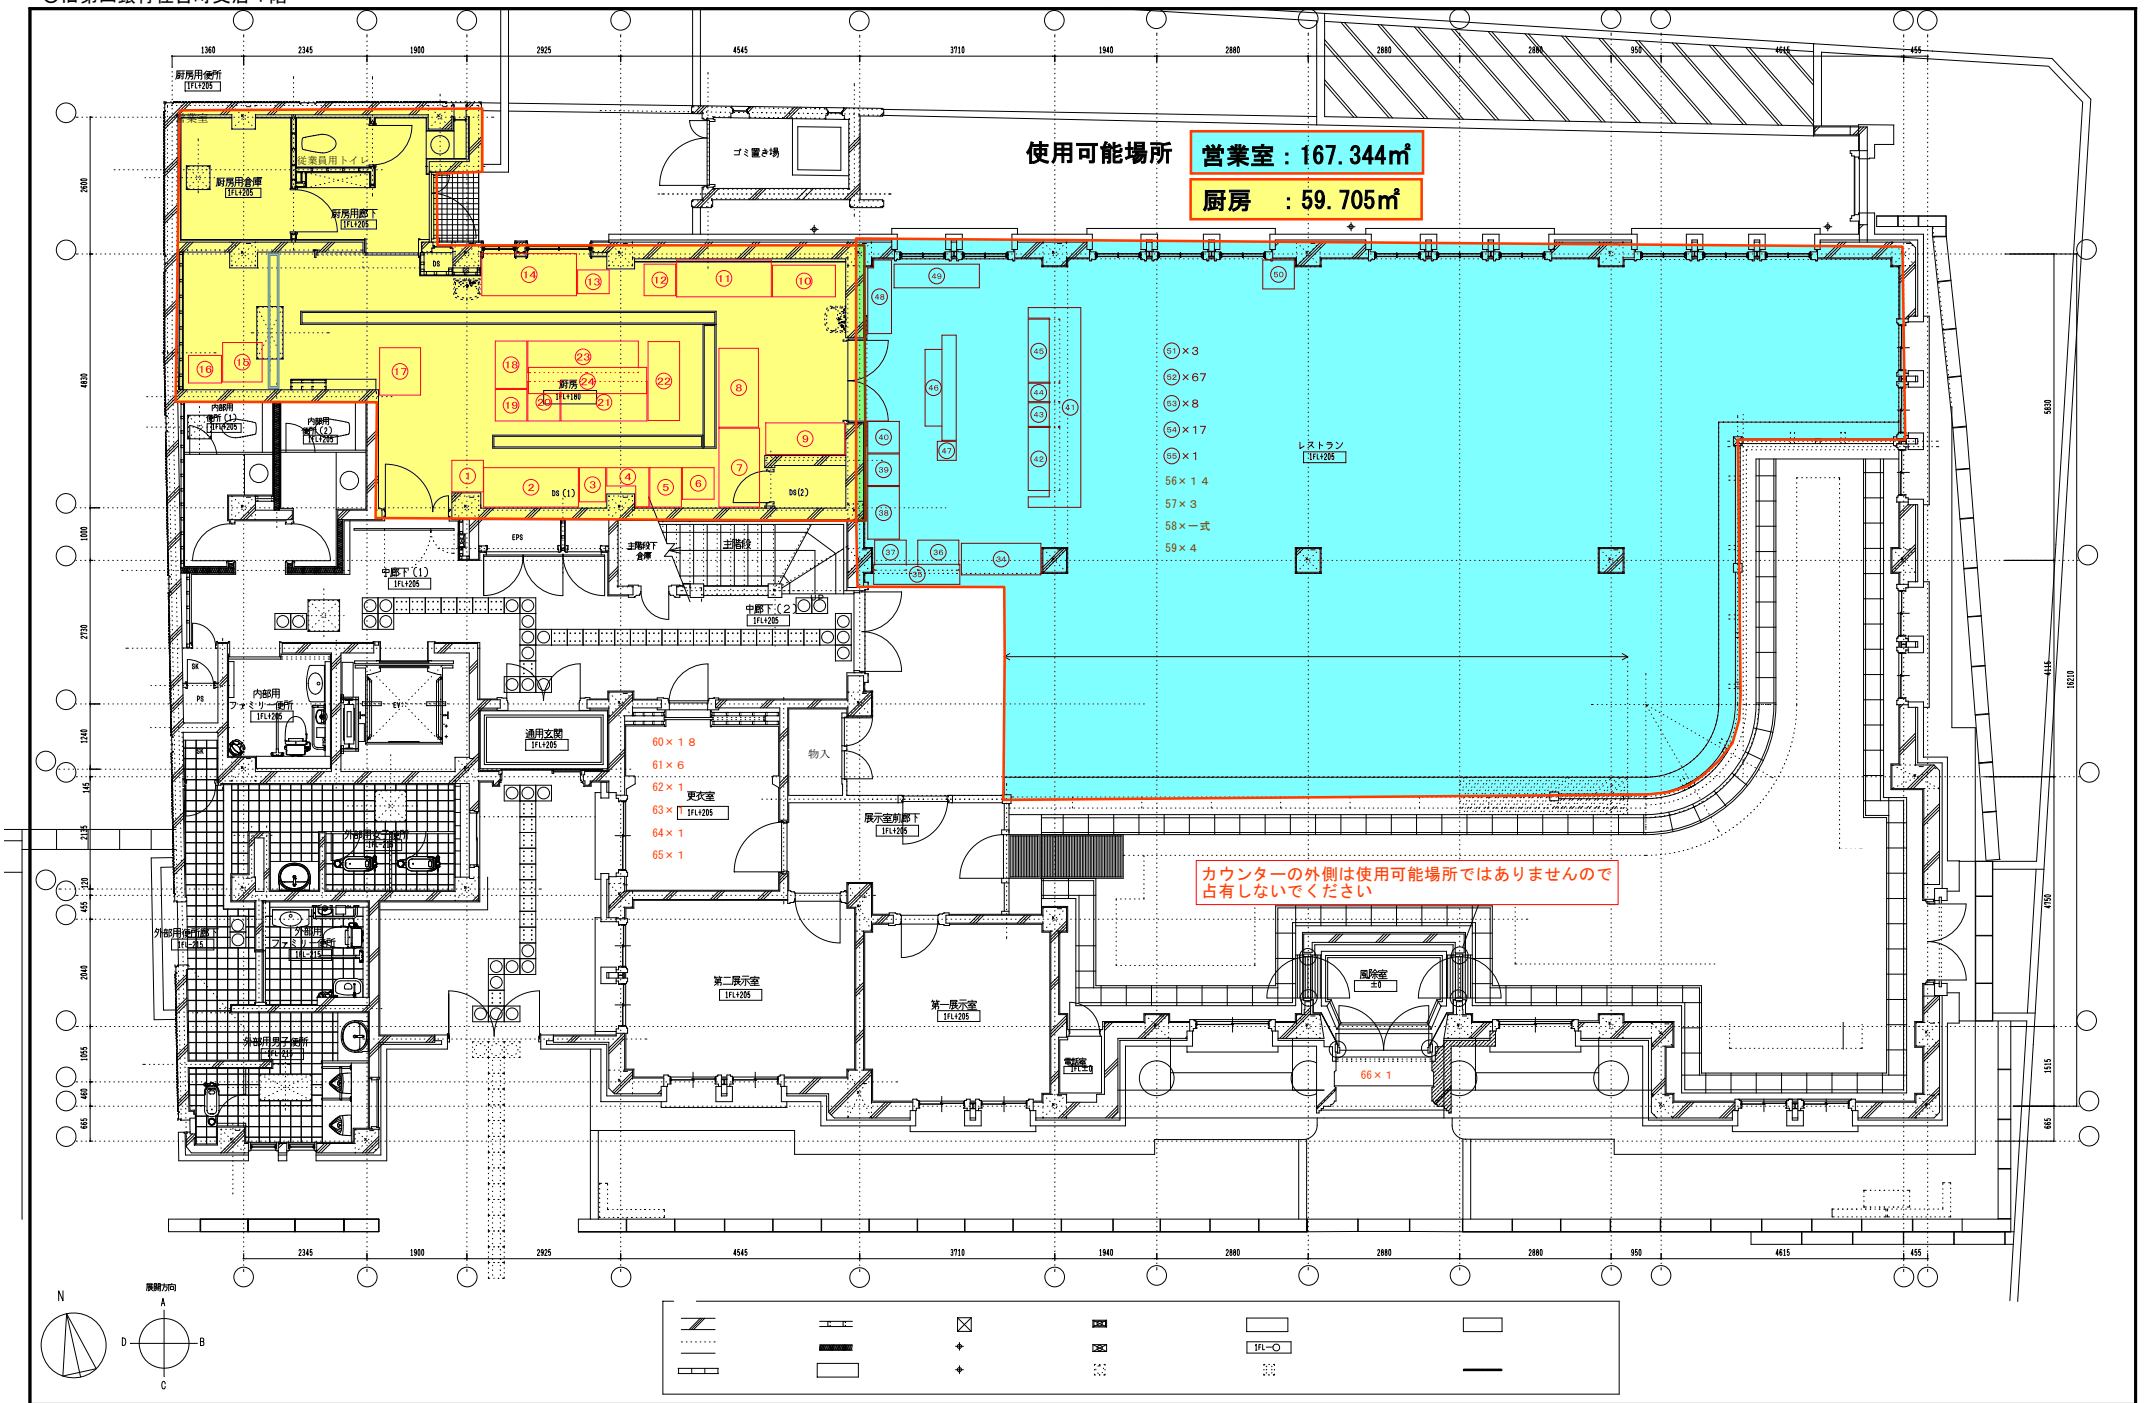

revisions

project no.

date | drawn by | designed by | checked by

1階平面図

scale 1/50

図面No.